PROJECT LOCATION MAP

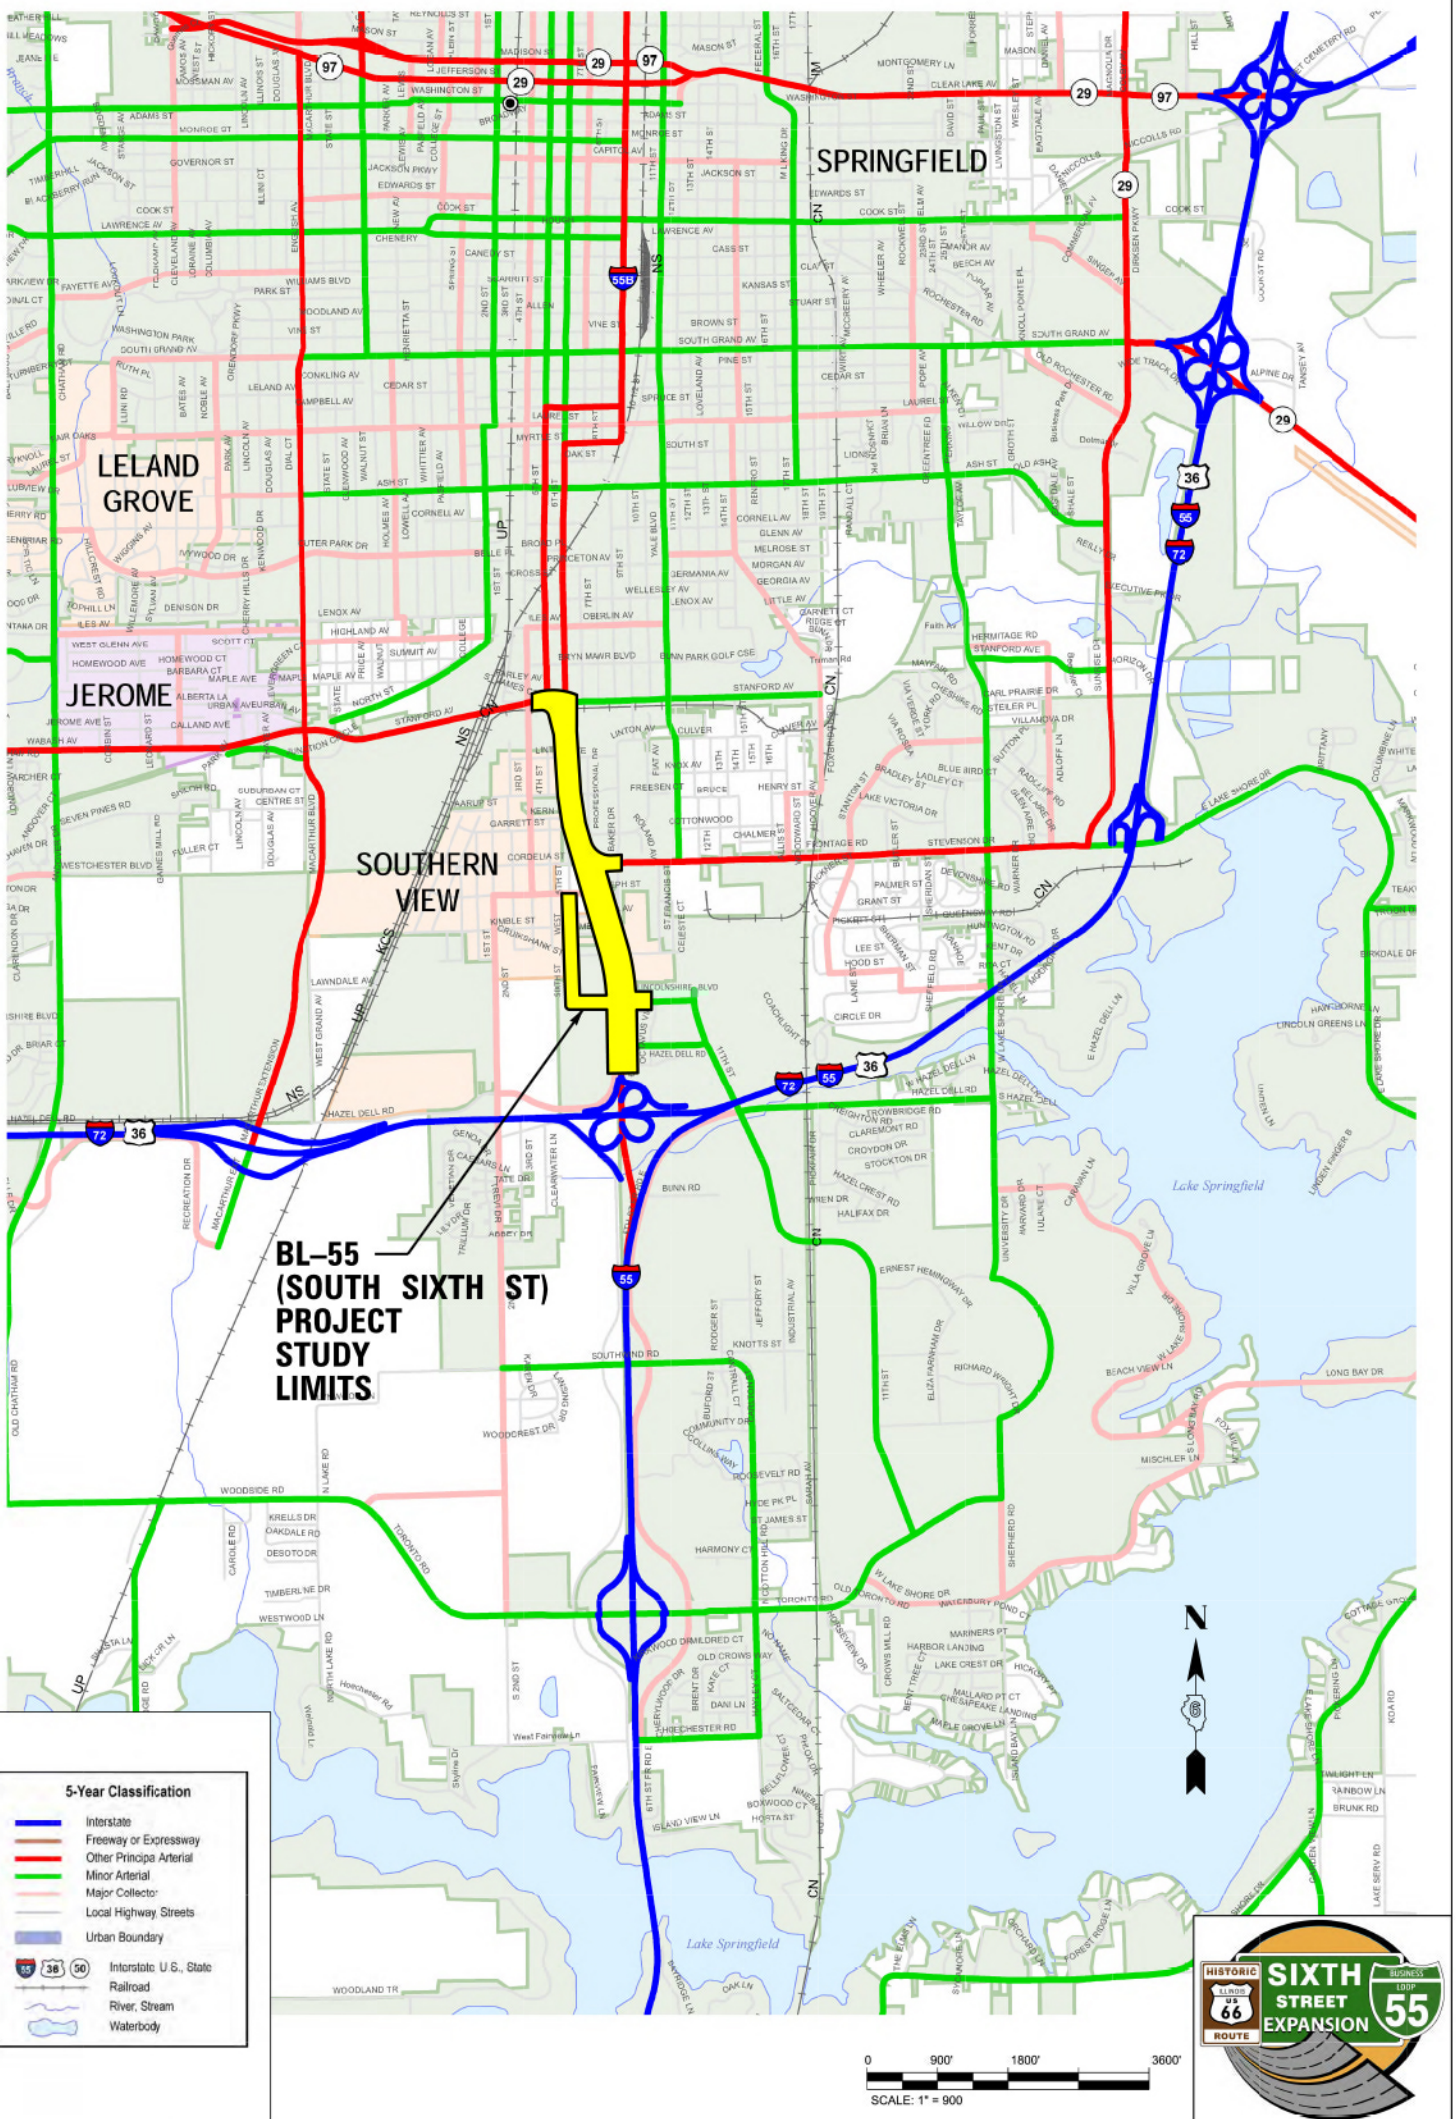

CMT
CRAWFORD, MURPHY & TILLY, INC.
CONSULTING ENGINEERS
License No. 184-000613

STATE OF ILLINOIS
DEPARTMENT OF TRANSPORTATION

SOUTH SIXTH STREET EXPANSION STUDY
I-55 / 72 INTERCHANGE TO STANFORD AVENUE

F.A. RTE.	SECTION	COUNTY	TOTAL SHEETS	SHEET NO.
BL55		SANGAMON		
		CONTRACT NO.		

SCALE: | SHEET NO. OF SHEETS | STA. TO STA.

ILLINOIS FED. AID PROJECT