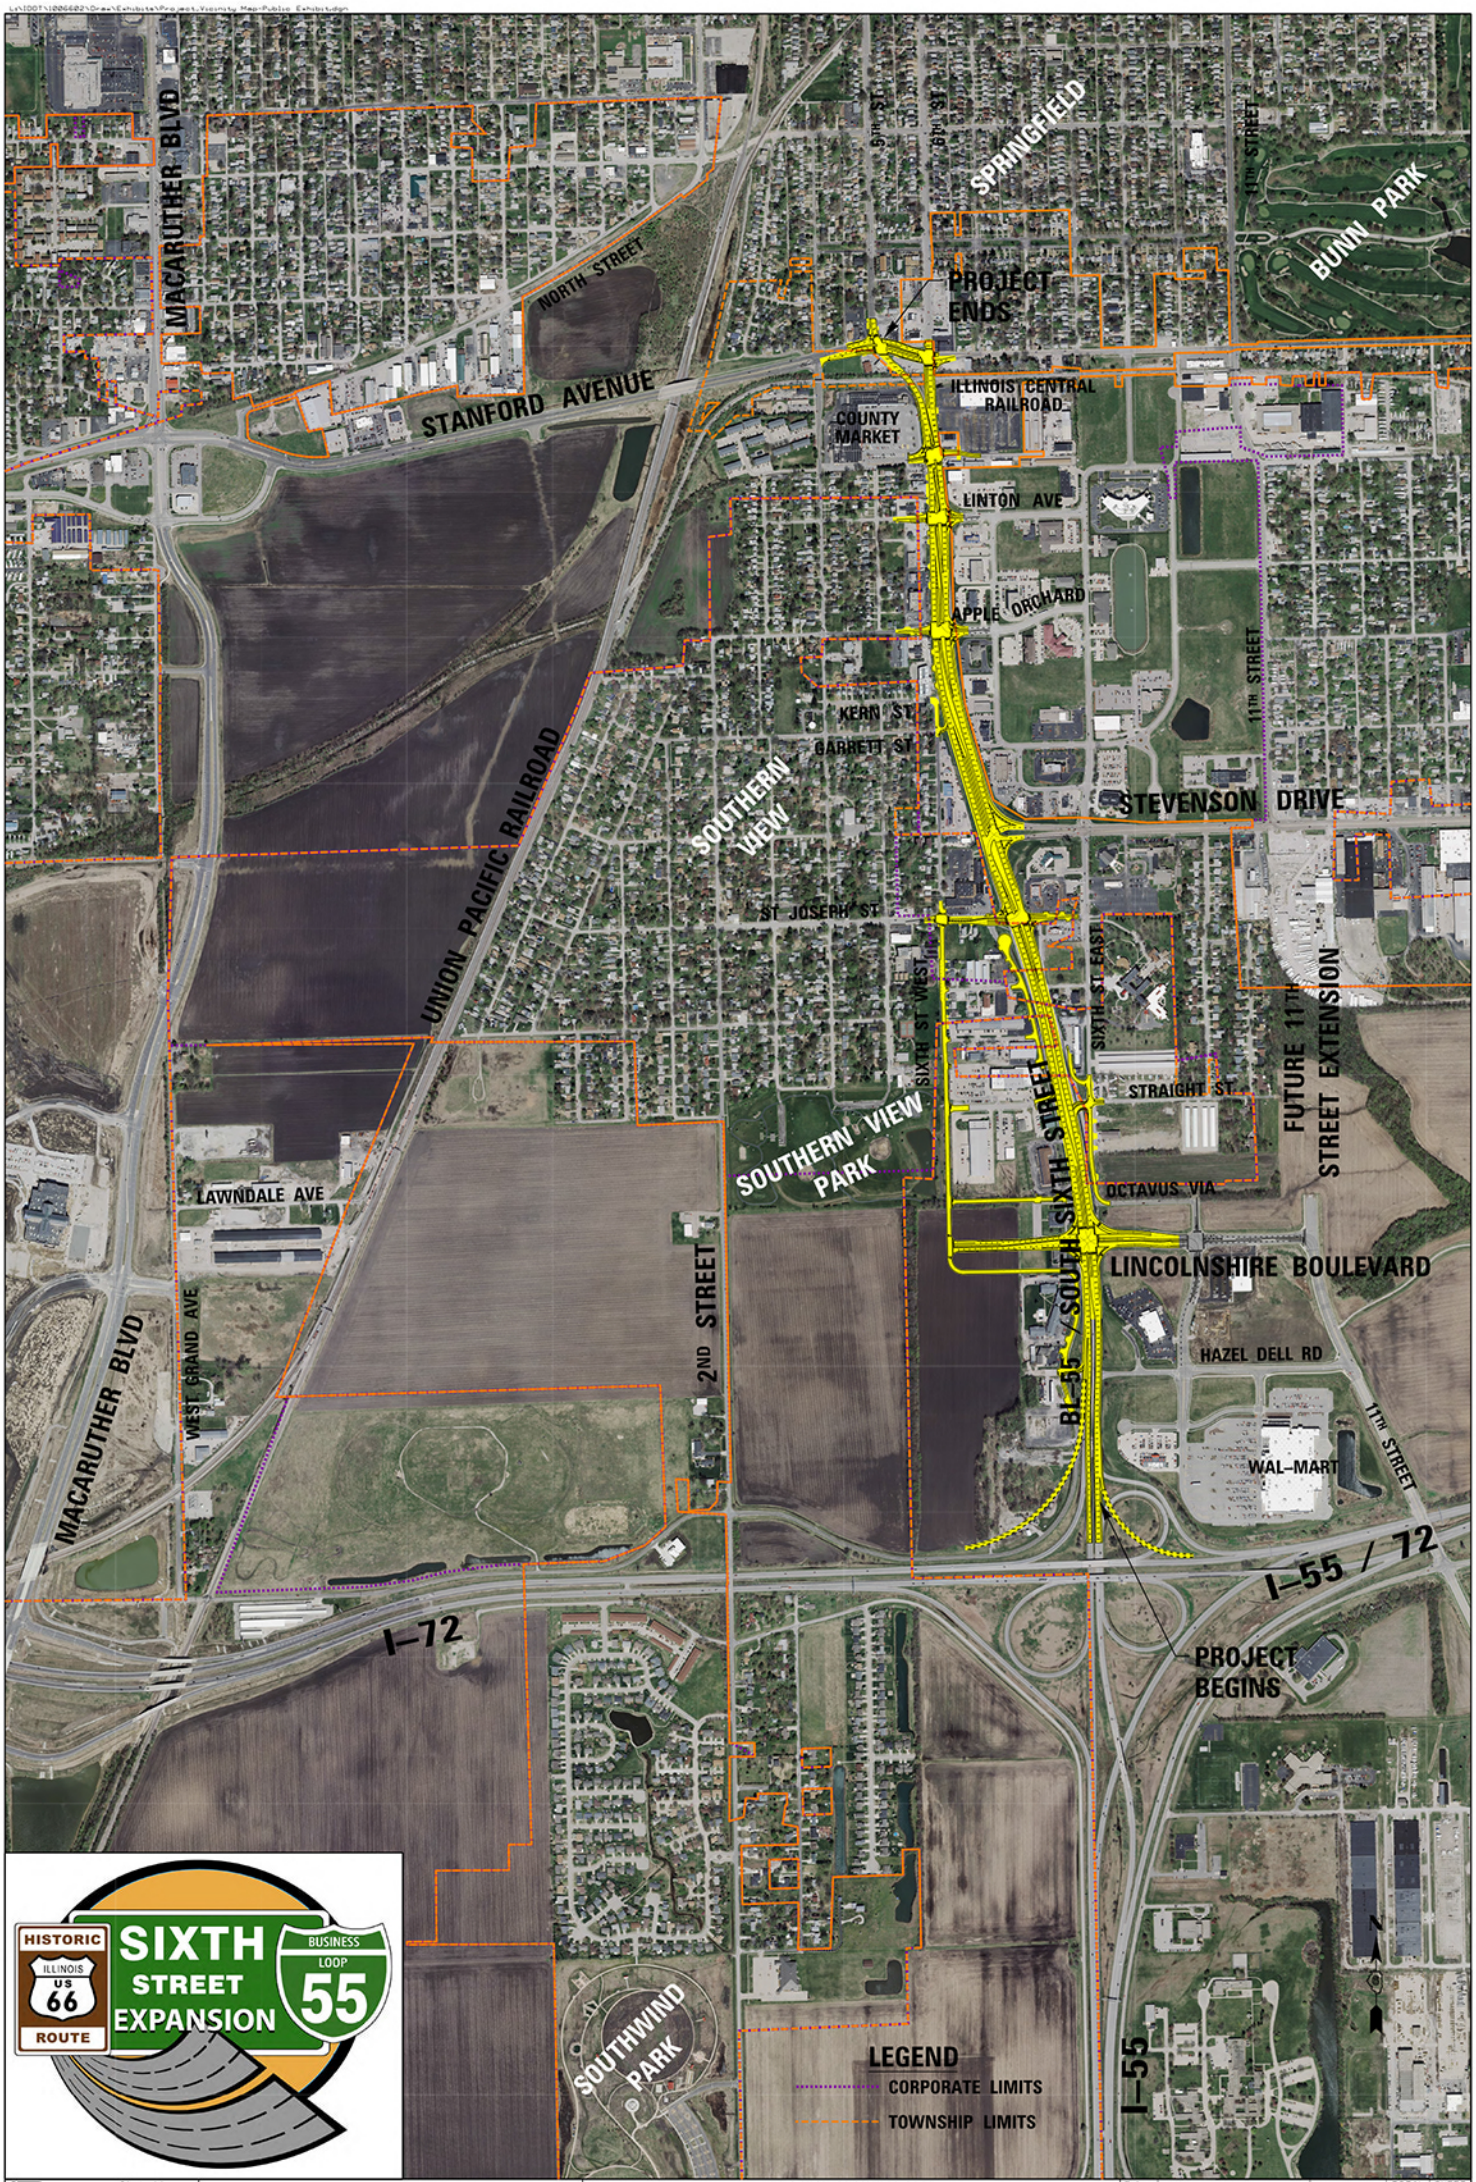


© Copyright CMT, Inc.

CMT
CRAWFORD, MURPHY & TILLY, INC.
CONSULTING ENGINEERS
License No. 184-000613

STATE OF ILLINOIS
DEPARTMENT OF TRANSPORTATION

PROJECT VICINITY MAP
SOUTH SIXTH STREET EXPANSION STUDY
I-55 /72 INTERCHANGE TO STANFORD AVENUE

SCALE: | SHEET NO. OF SHEETS | STA. TO STA.

F.A. RTE.	SECTION	COUNTY	TOTAL SHEETS	SHEET NO.
BL55		SANGAMON		
		CONTRACT NO.		
		ILLINOIS FED. AID PROJECT		