


SIXTH STREET EAST CUL-DE-SAC ALTERNATIVE

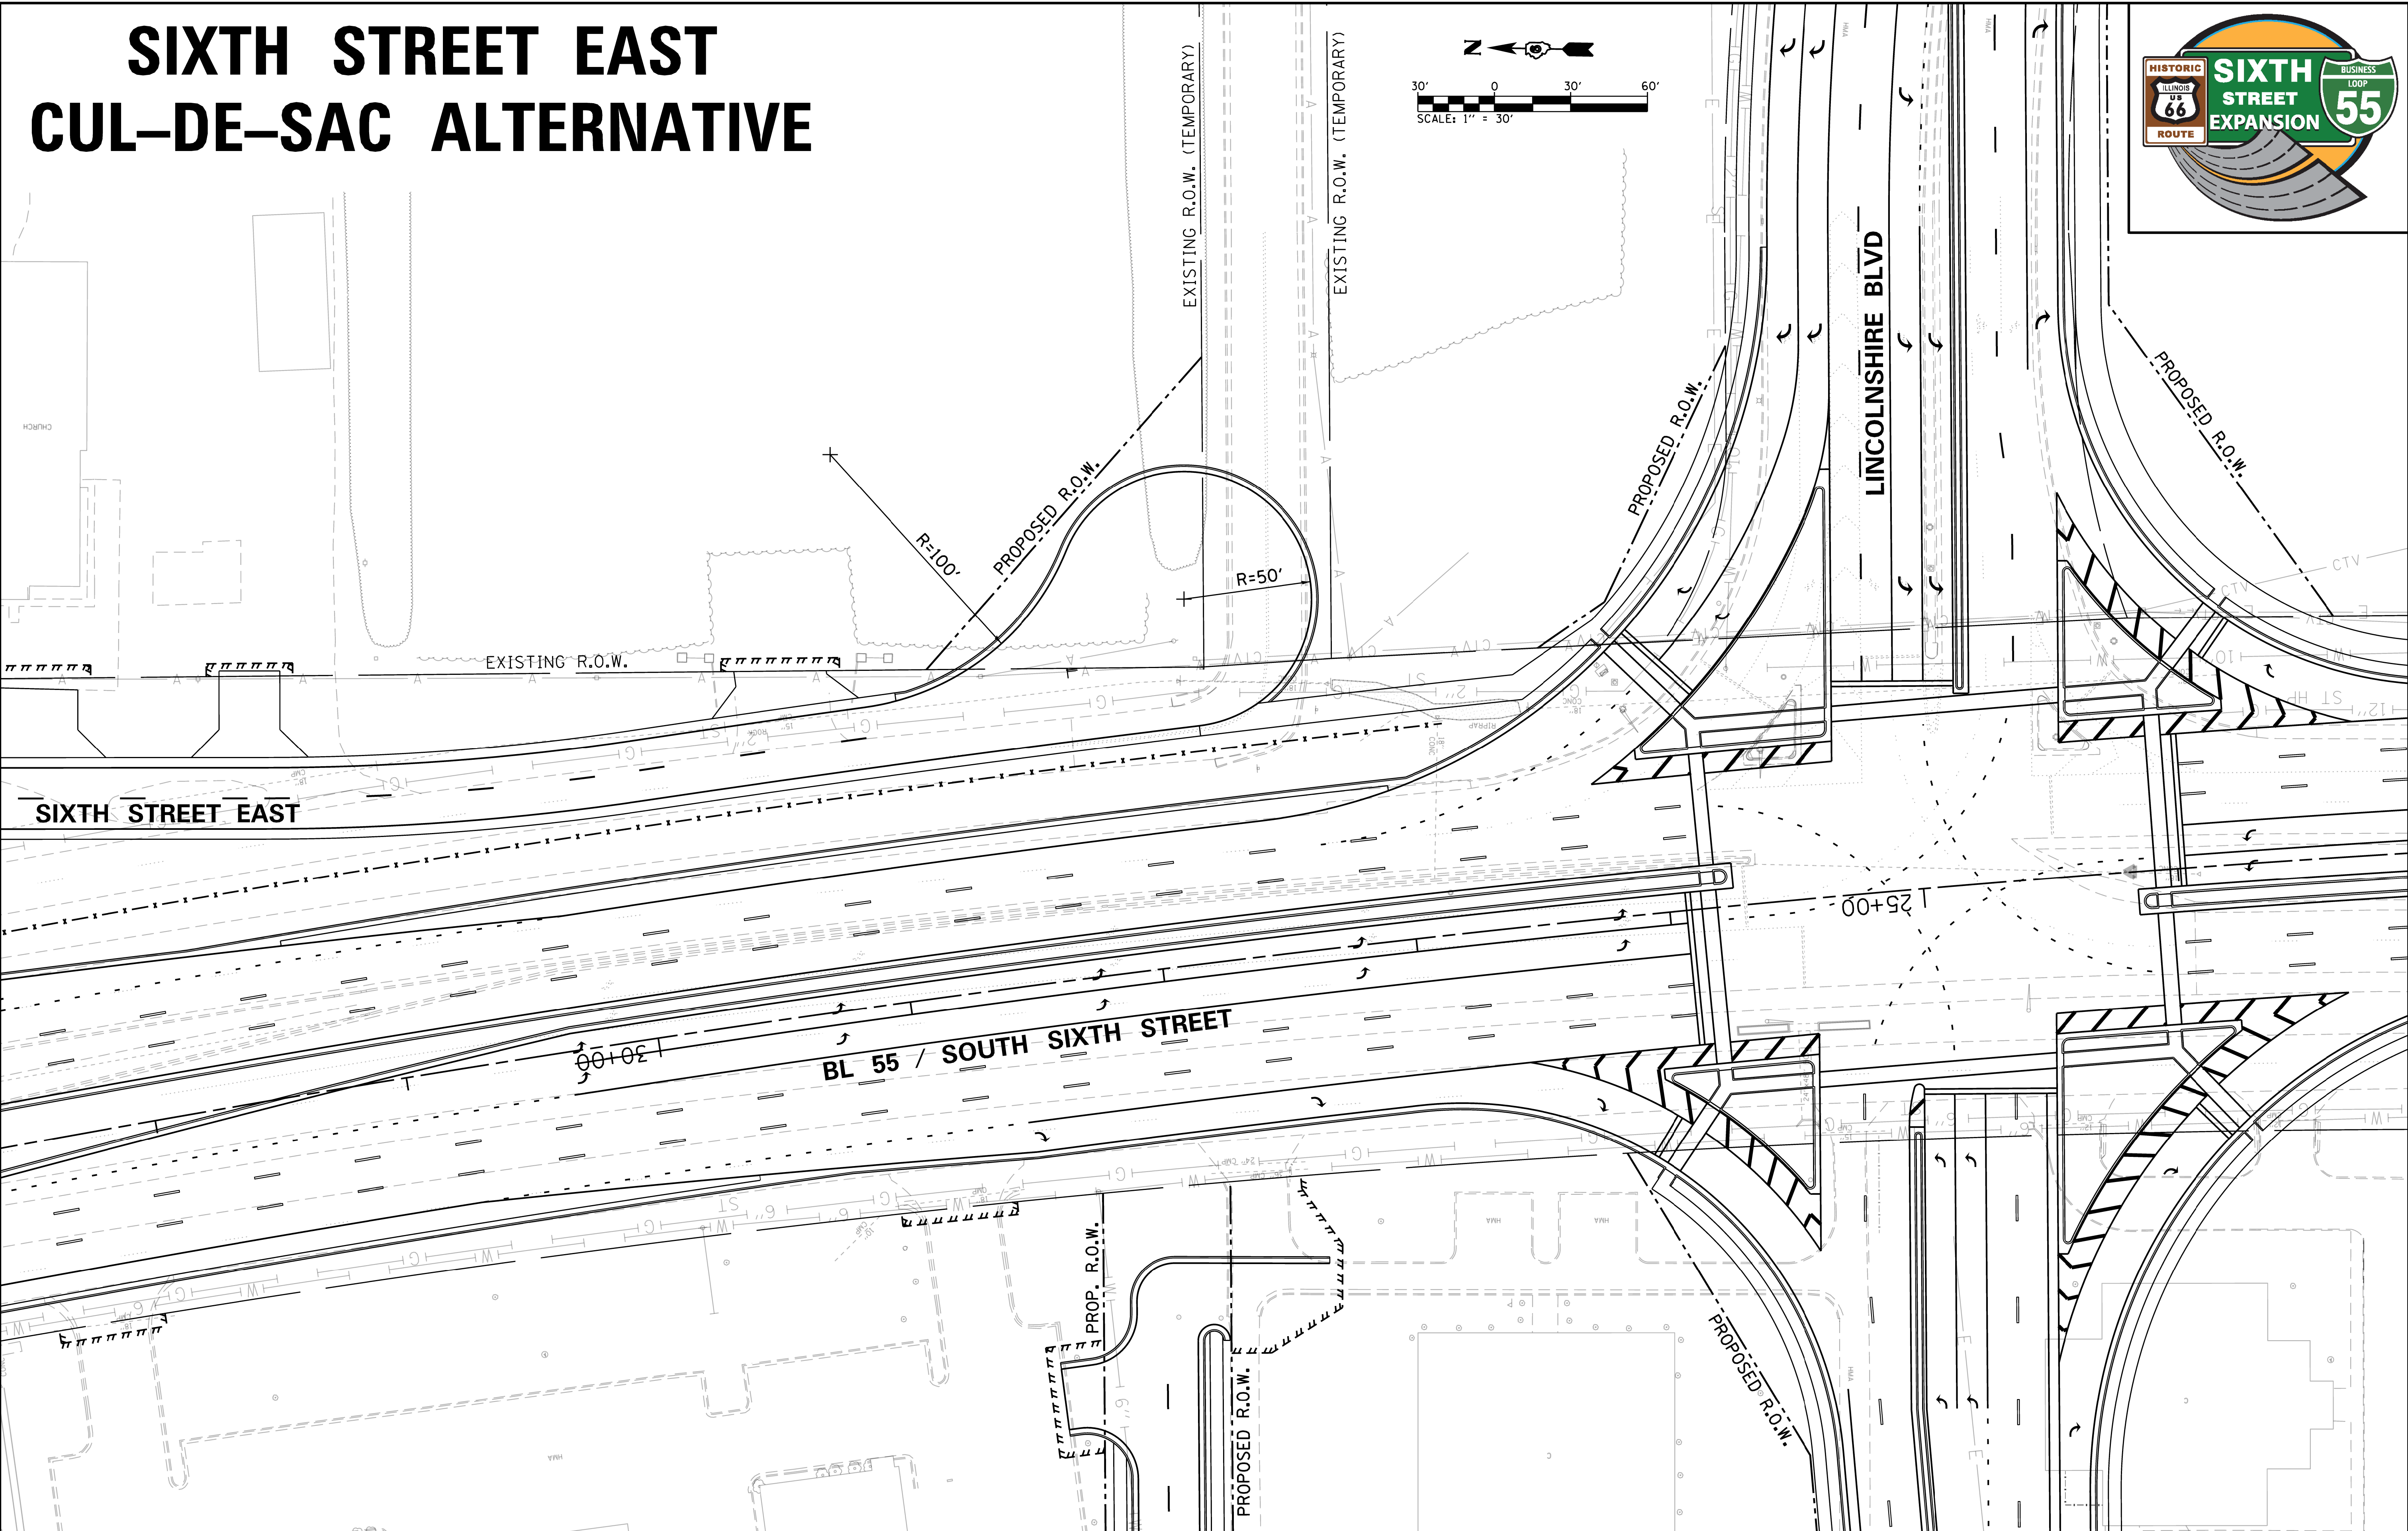

FILE NAME = L:\IDOT\1006602\Draw\Exhibits\... ...Exhibit-SixthStreetEast-Cul-de-Sac.dgn Default	USER NAME = Rob Heady	DESIGNED - CMT	 CMT CRAWFORD, MURPHY & TILLY, INC. CONSULTING ENGINEERS	STATE OF ILLINOIS DEPARTMENT OF TRANSPORTATION	SOUTH SIXTH STREET EXPANSION STUDY SIXTH STREET EAST CUL-DE-SAC					F.A. RTE.	SECTION	COUNTY	TOTAL SHEETS	SHEET NO.
	PLOT SCALE = 30.0000 ' / in.	DRAWN - CMT								BL55		SANGAMON		
	PLOT DATE = 4/1/2014 - 5:05:01 PM	CHECKED - IDOT			CONTRACT NO.									
	DATE = 4/3/2014	SCALE: SHEET NO. OF SHEETS STA. TO STA.												
										ILLINOIS FED. AID PROJECT				